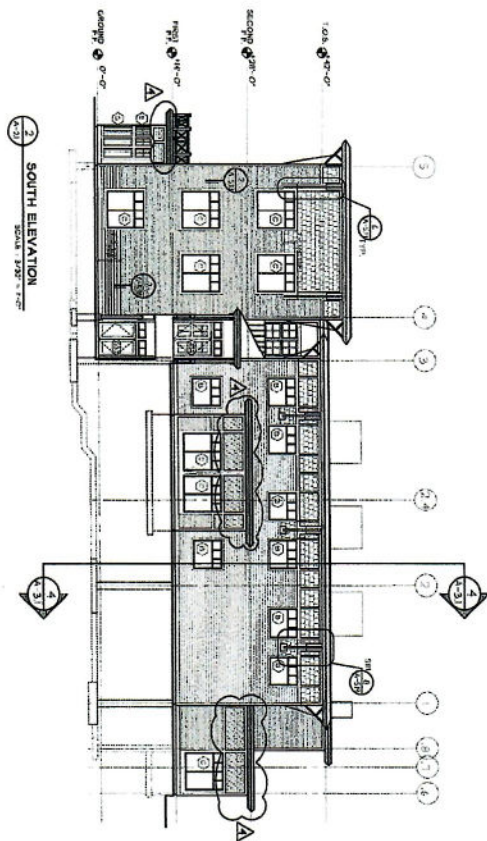
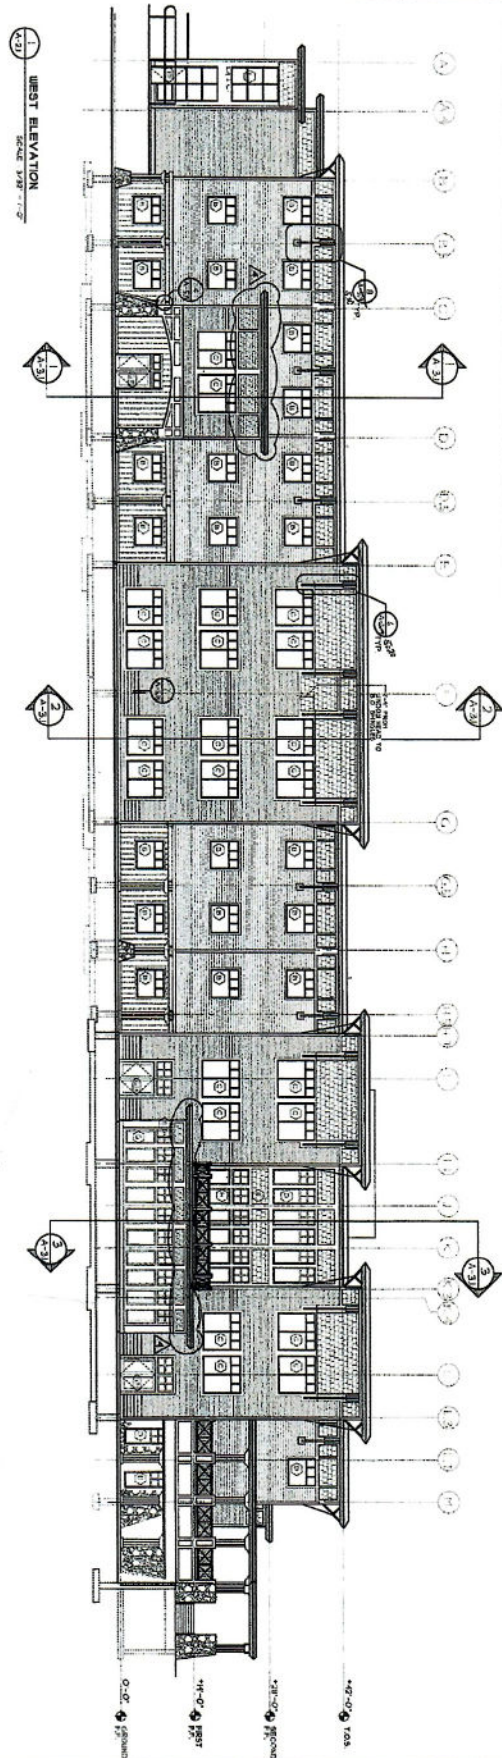


A-2.1

ORVIS CORPORATE OFFICE
 RTE. 313
 SUNDERLAND, VERMONT
 BUILDING ELEVATIONS






DATE: 12/19/97 SCALE: 3/32"=1'-0" DRAWN: BOM CYD:

REVISIONS:		
no.	date	description
1	2/19/91	BENCHMARK SET 51
2	2/24/91	ADDITION OF PARTIAL ELEVATION
3	1/21/98	ADDITION OF FOOTINGS & PIERS
4	2/16/98	GENERAL REVISIONS
5	3/13/98	ADD REFS. GENERAL REVISIONS

design-build by

Bread Loaf
 CONSTRUCTION

Rt. 4 Box 1274, Rt. 7 Sd., Middlebury, VT 05753
 Tel. (802)388-0871 Fax (802)388-3815

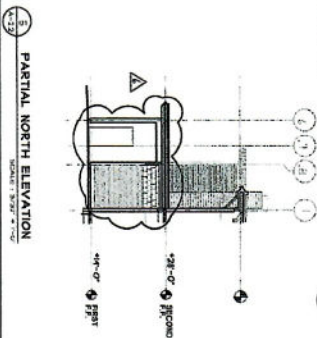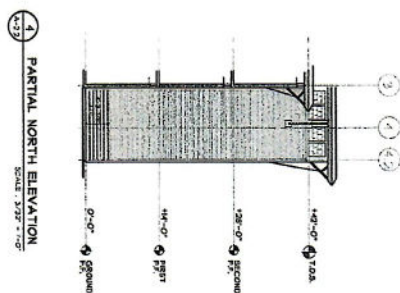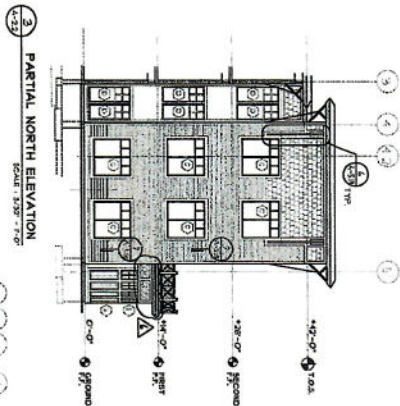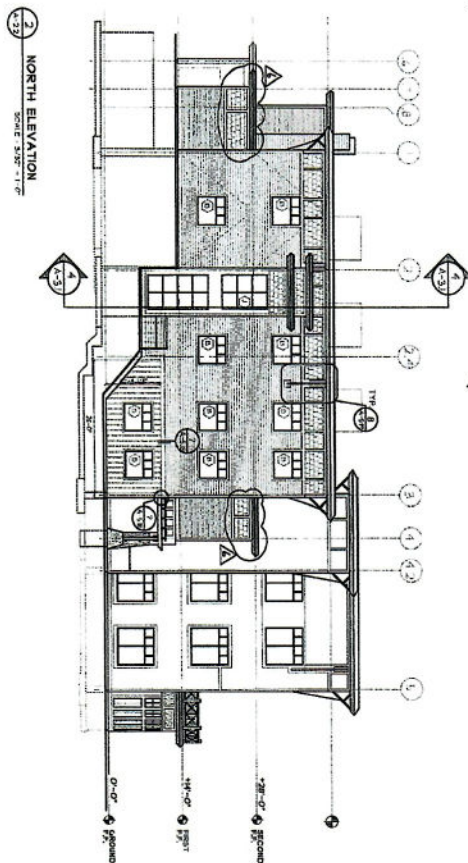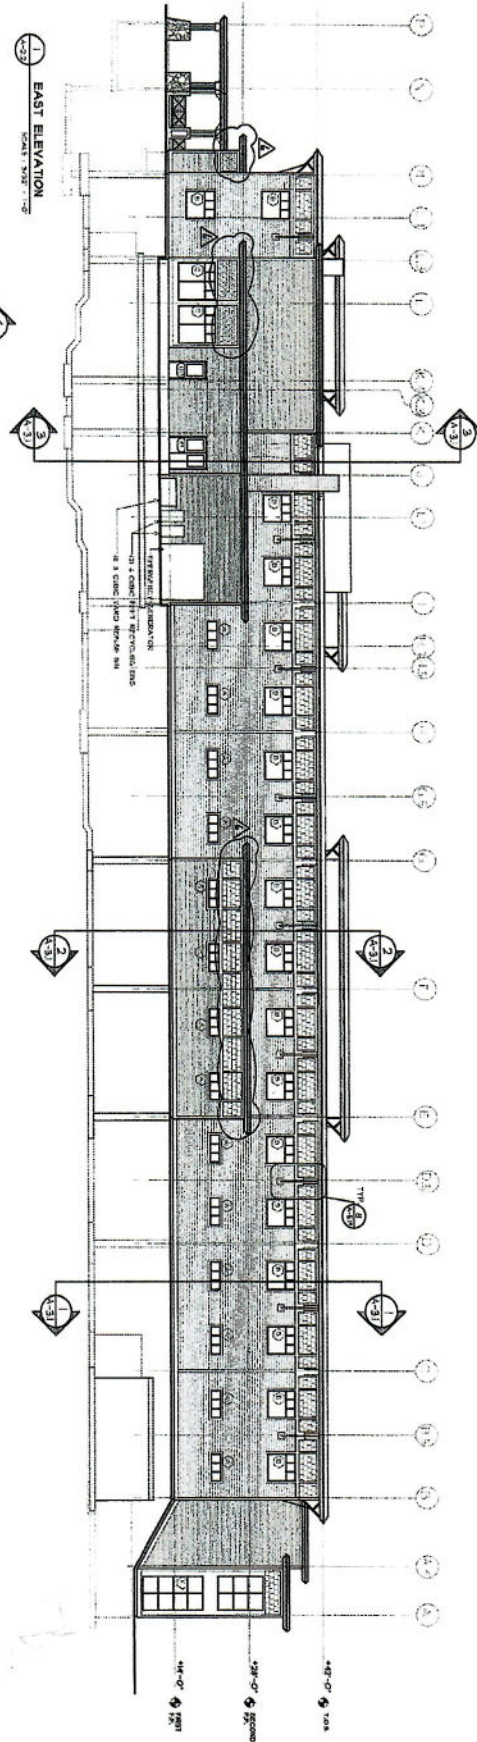

A-2.2

ORVIS CORPORATE OFFICE
 RTE. 313
 SUNDERLAND, VERMONT
 BUILDING ELEVATIONS

DATE: 12/19/97 SCALE: 3/32"=1'-0" DRAWN: BDM C/K:


REVISIONS:		
no.	date	description
1	12/19/97	BENCHMARK SET #1
2	12/24/97	ADDITION OF PARTIAL ELEVATION
3	1/07/98	ADDITION OF BOILER CHIMNEY
4	1/21/98	ADDITION OF FOOTINGS & PIERS
5	2/16/98	GENERAL REVISIONS
6	2/20/98	GENERAL REVISIONS, ADD ELEV.
7	3/13/98	ADD REFS, GENERAL REVISIONS

design-build by


Bread Loaf
 CONSTRUCTION

Rt. 4 Box 1274, Rt. 7 Box, Middlebury, VT 05753
 Tel. (802)388-6871 Fax (802)388-3815


TRANSVERSE SECTION
SCALE: 1/8" = 1'-0"

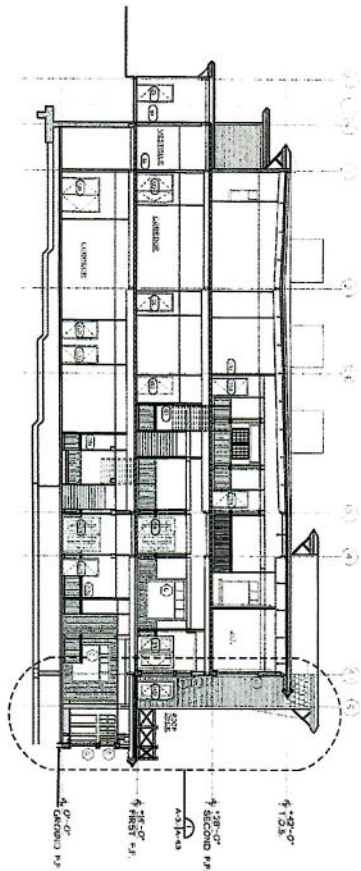

TRANSVERSE SECTION
SCALE: 3/32" = 1'-0"

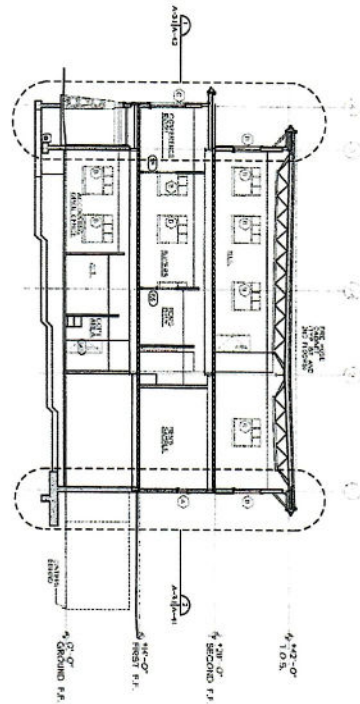

TRANSVERSE SECTION
SCALE: 3/32" = 1'-0"

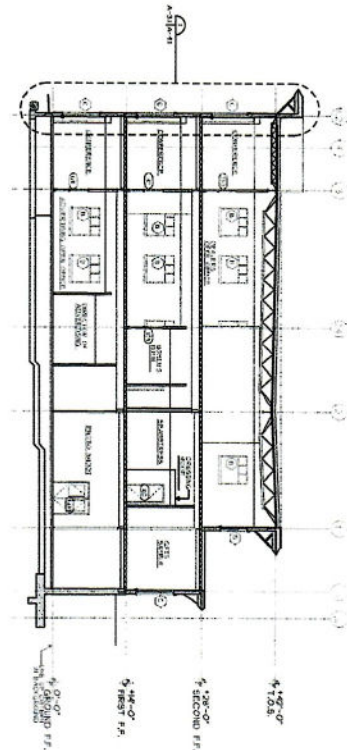


A-3.1

ORVIS CORPORATE OFFICE
 RTE. 313
 SUNDERLAND, VERMONT
 BUILDING SECTIONS
 DATE: 12/19/97 SCALE: 3/32" = 1'-0" DRAWN: BDM CKD:

REVISIONS:		
no.	date	description
1	12/19/97	BENCHMARK SET #1
2	01/11/98	GENERAL REVISIONS
3	04/08/98	UPDATE PER FLOOR PLAN CHANGES
4	06/04/98	UPDATE PER FLOOR PLAN CHANGES

design-build by
Bread Loaf
 CONSTRUCTION
 R.R. 4 Box 1274, Rt. 7 So., Middlebury, VT 05753
 Tel. (802)389-9871 Fax. (802)389-3815

LONGITUDINAL SECTION
SCALE: 3/32" = 1'-0"

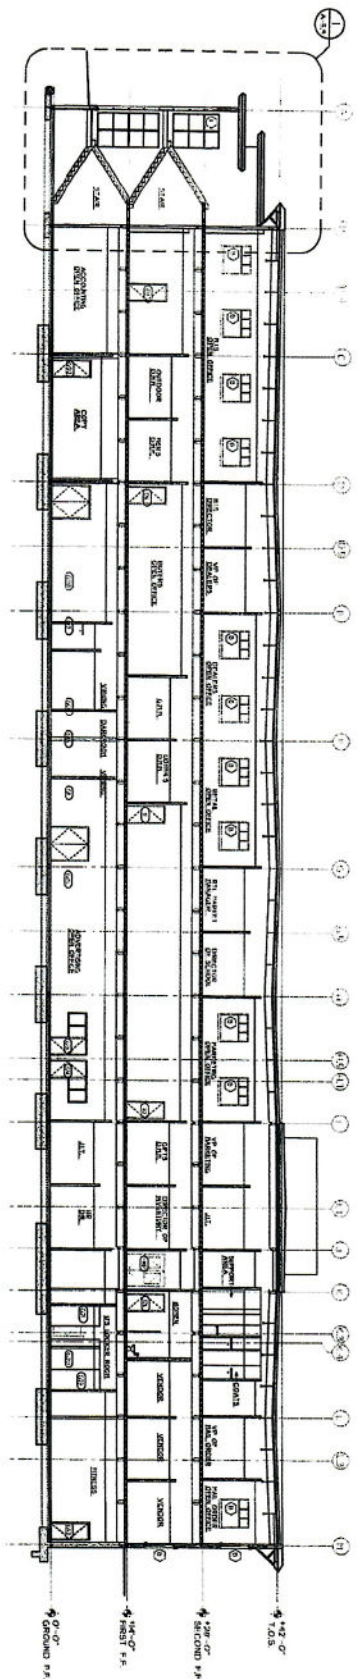

A-3.2

ORVIS CORPORATE OFFICE
RTE. 313
SUNDERLAND, VERMONT
BUILDING SECTIONS

DATE: 12/19/97 SCALE: 3/32" = 1'-0" DRAWN: BDM CYD:

REVISIONS:			
no.	date	description	ch'd
1	12/19/97	BENCHMARK SET #1	
2	1/19/98	GENERAL REVISIONS	
3	4/01/98	GENERAL REVISIONS	

design-build by

Bread Loaf
CONSTRUCTION

Rt. 4 Box 1274, Rt. 7 So., Middlebury, VT 05753
Tel. (802) 388-8871 Fax. (802) 388-3815