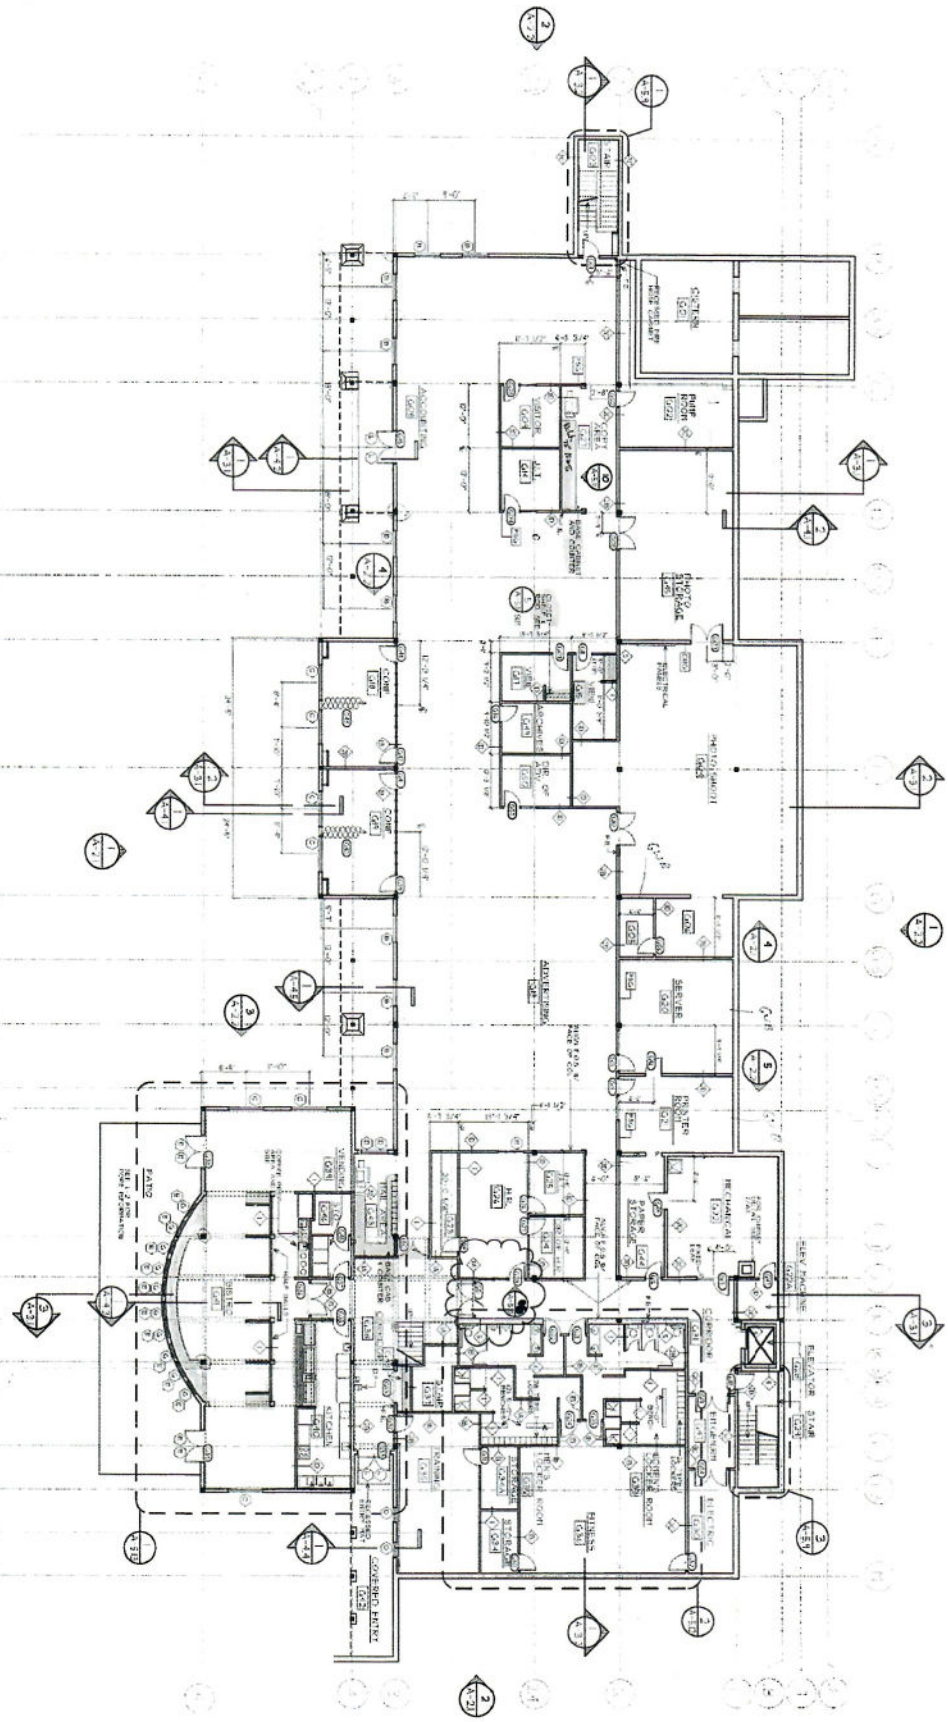

GROUND FLOOR PLAN

SCALE: 3/32" = 1'-0"

REVISIONS TO PLAN INCLUDED IN THIS SET ARE INDICATED BY CLOUDS AND DELTA NUMBERS. ITEMS NOT CLOUDED ARE CONSIDERED TO BE AS PREVIOUSLY REVISED DRAWN.

REVISION #1 IS FOR CONSTRUCTION AND SUPERSEDES ALL PREVIOUSLY ISSUED DRAWINGS.

A-1.1

DRAWING NUMBER

ORVIS CORPORATE OFFICE

RTE. 313

SUNDERLAND, VERMONT

GROUND LEVEL FLOOR PLAN

DATE: 12/19/97 | SCALE: 3/32"=1'-0" | DRAWN: BDM | C'KD:

REVISIONS:

no.	date:	description:	ch'd
1	1/12/98	DIMENSIONS	
2	2/02/98	REMOVE TWO 'B' BIDUS AT CONF. RM	
3	2/16/98	GENERAL REVISIONS	
4	3/4/98	GENERAL REVISIONS	
5	4/02/98	VIEWING ROOM RECONFIG&DROPPED BMS	
6	4/08/98	VIEWING ROOM RECONFIG & REM. 2 DOORS	
7	6/02/98	REVISIONS FOR CONSTRUCTION	

design-build by

Bread Loaf CONSTRUCTION

R.R. 4 Box 1274, Rt. 7 So., Middlebury, VT 05753

Tel. (802)388-9871 Fax. (802)3[illegible]

FOR CONSTRUCTION

PROJECT NO: 97410

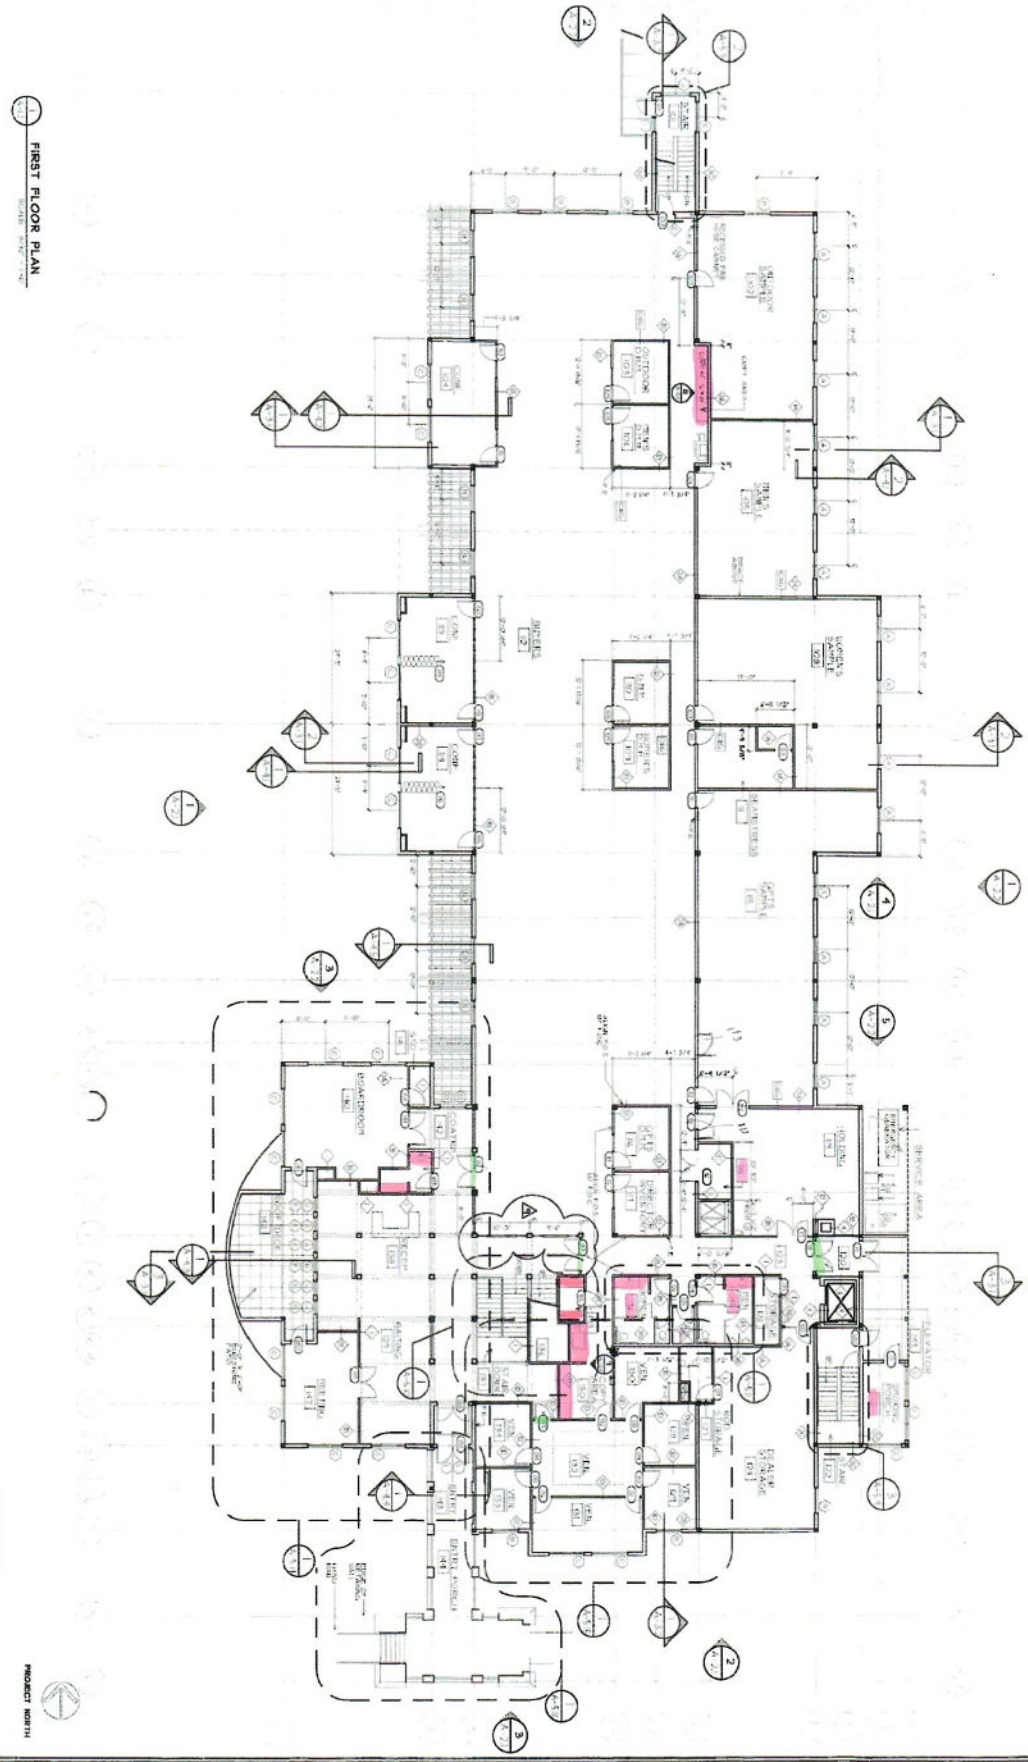

ORVIS CORPORATE OFFICE

RTE. 313
SUNDERLAND, VERMONT

FIRST FLOOR PLAN

DRAWING NUMBER: A-1.2

DATE: 12/19/97 | SCALE: 3/32"=1'-0" | DRAWN: DDM | CKD:

FOR CONSTRUCTION

PROJECT NO: 97410

REVISIONS:

no.	date:	description:	ch'd
1	1/14/98	DIMENSIONS	
2	2/02/98	REMOVE TEQ 'B' EDGE AT CONF. RM	
3	2/6/98	ADD FOLDING DR STORAGE IN CONF.	
4	3/4/98	GENERAL REVISIONS	
5	4/02/98	DOOR CHANGES, ENTRY REVISIONS	
6	4/12/98	DOOR CHANGES, WAITING AREA REV.	
7	5/02/98	REVISION FOR CONSTRUCTION	

design-build by
Bread Loaf CONSTRUCTION
RR. 4 Box 1214, Rt. 7 So. Middlebury, VT 05753
Tel. (802)388-4813 Fax. (802)388-3465

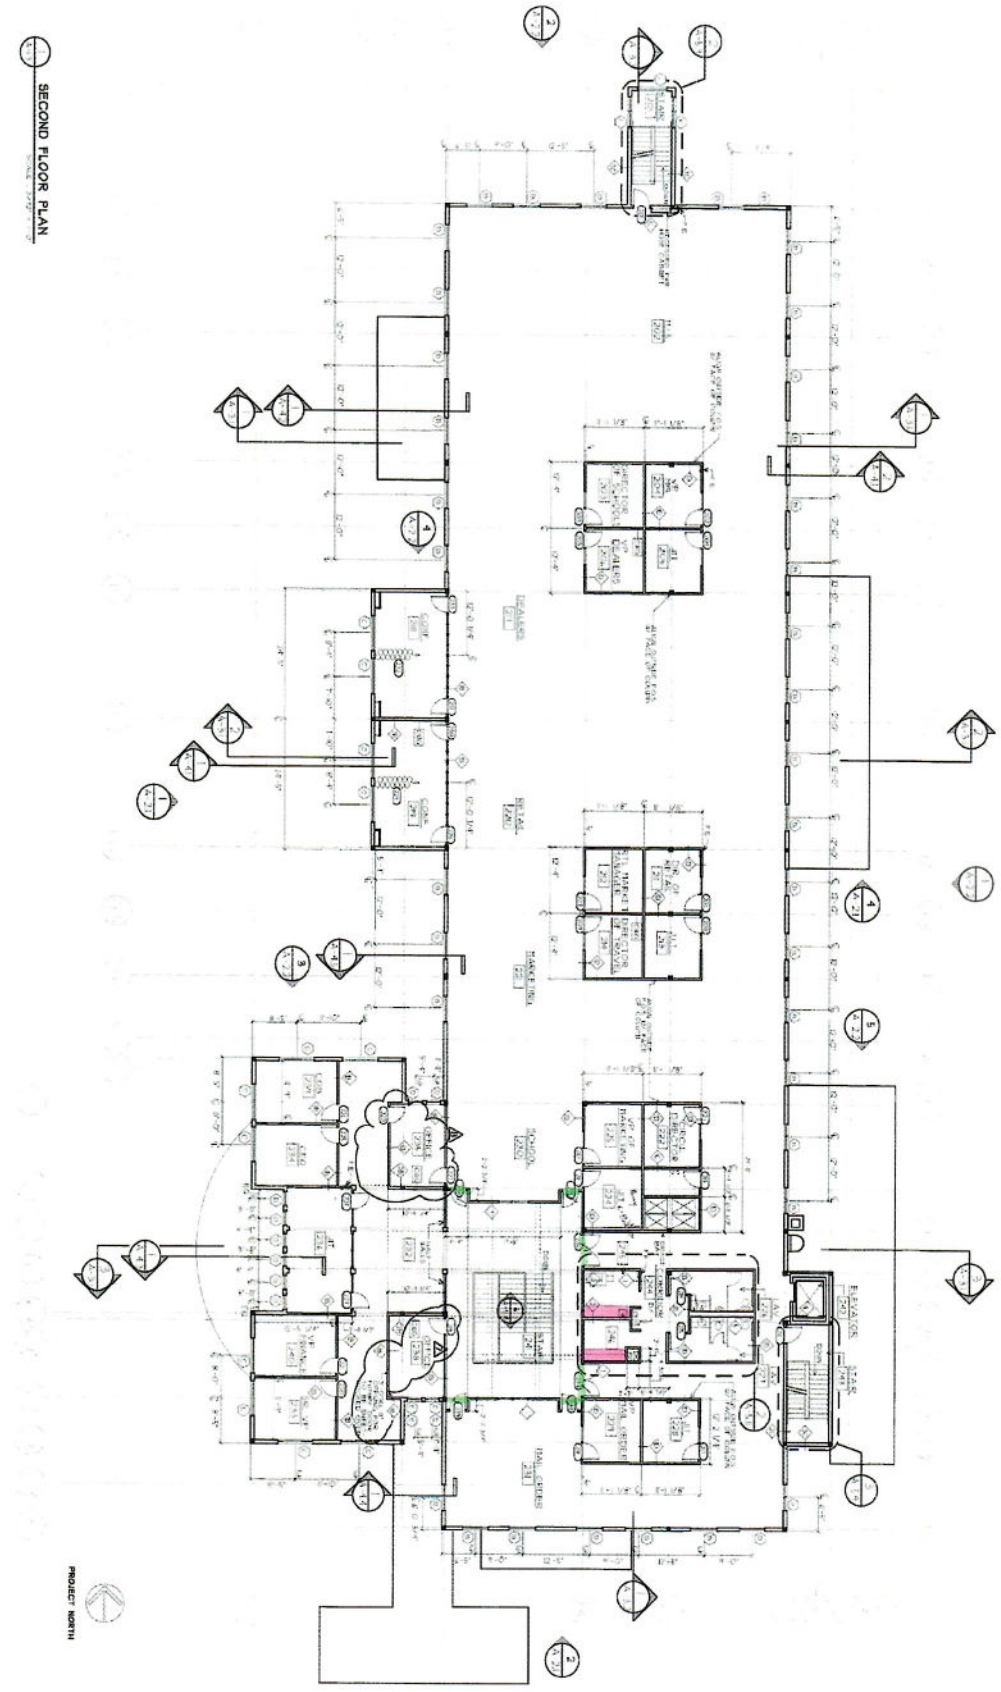

REVISION #1 NOTES

REVISION TO PLAN TO INCLUDE CORRECTIONS TO ELEVATOR LOCATIONS, STAIR CHANGES, WALL CHANGES AND MISCELLANEOUS CHANGES TO PREVIOUSLY REVISED DRAWING.

REVISION #2 NOTES

REVISION TO PLAN TO INCLUDE CORRECTIONS TO ELEVATOR LOCATIONS, STAIR CHANGES, WALL CHANGES AND MISCELLANEOUS CHANGES TO PREVIOUSLY REVISED DRAWING.

DRAWING NUMBER

A-1.3

ORVIS CORPORATE OFFICE

RTE. 313
SUNDERLAND, VERMONT

SECOND FLOOR PLAN

DATE: 12/19/97 | SCALE: 3/32"=1'-0" | DRAWN: BDM | C'KD:

FOR CONSTRUCTION

PROJECT NO: 97410

REVISIONS:

no.	date:	description:	ch'd
1	1/13/98	GENERAL REVISIONS	
2	2/02/98	REMOVE TWO 'B' BDRS AT CONF. RM	
3	2/16/98	EXECUTIVE SUITE PLAN CHANGES	
4	3/4/98	GENERAL REVISIONS	
5	4/02/98	ADD DROPPED BEAMS, REMOVE COLUMNS	
6	4/08/98	DOOR LOC. CHANGES	
7	6/02/98	REVISIONS FOR CONSTRUCTION	

design-build by

Bread Loaf CONSTRUCTION

R.R. 4 Box 3214, Rt. 7 So., Middlebury, VT 05753
Tel. (802)388-4813 Fax. (802)388-3615